


REV	DESCRIPTION	DATE	ENGINEER

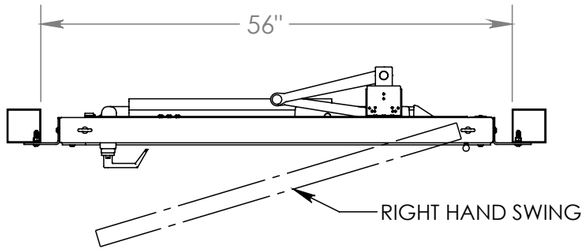


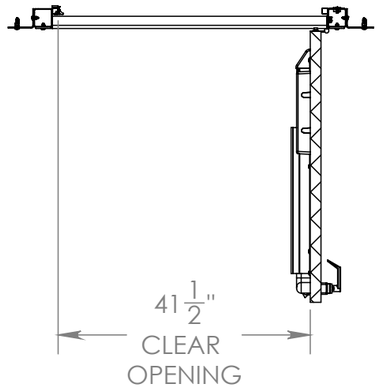


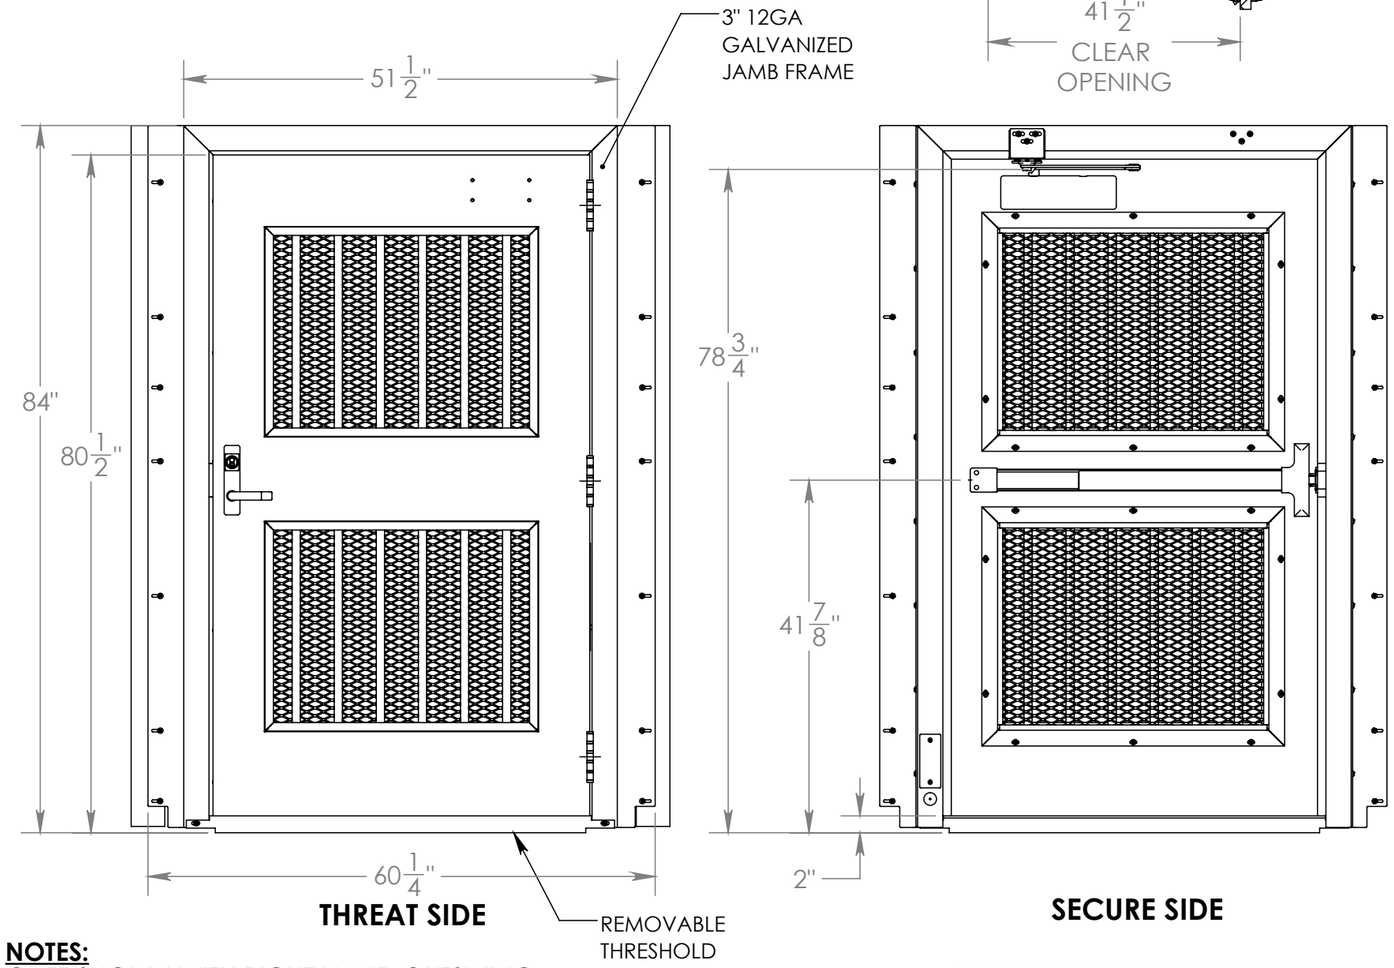

GATE SWING OPTIONS:


SECURE SIDE

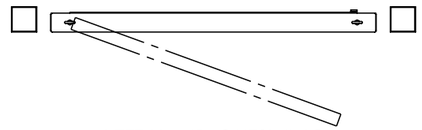

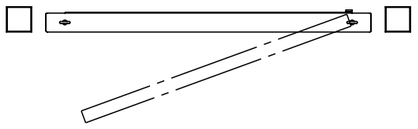

THREAT SIDE

MOUNTING OPTIONS:

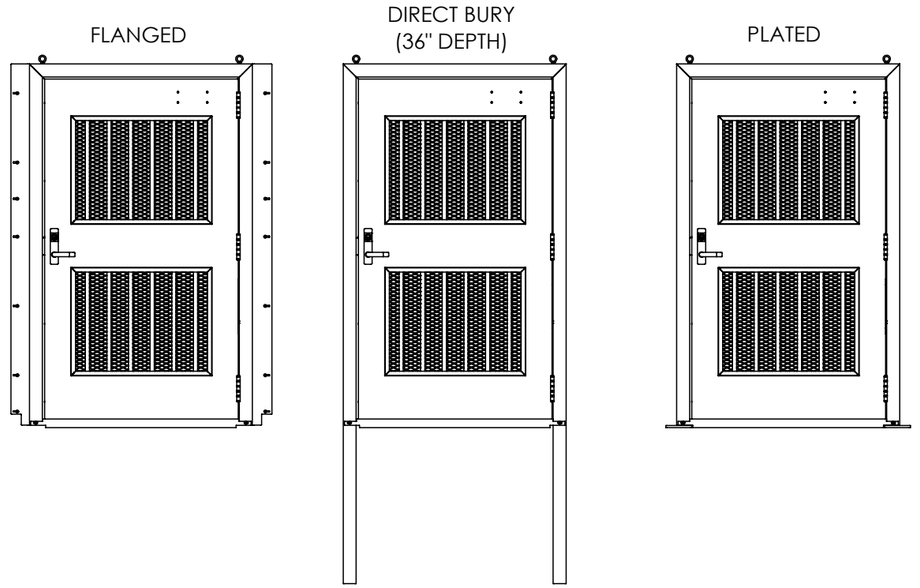

NOTES:

GATE SHOWN WITH RIGHT HAND OUTSWING
3" 12GA GALVANIZED JAMB (STANDARD)
1-3/4" 14GA GALVANIZED GATE (STANDARD)
DETEX TRIM HANDLE
DETEX V40 SERIES EXIT DEVICE
NORTON 7500 PARALLEL ARM CLOSER
HEAVY DUTY McKINNEY HINGE (X3) (STANDARD)
6" X 12" BASE PLATE (OTHER MOUNTING OPTIONS AVAILABLE)
1" PICKET WITH XSPAN INFILL (OTHER INFILL OPTIONS AVAILABLE)

NOTICE TO PERSONS RECEIVING THIS DRAWING AND/OR TECHNICAL INFORMATION
Ameristar Perimeter Security USA Inc claims proprietry rights to the material disclosed hereon. This drawing and/or technical information is issued inconfidence for engineering information only and may not be reproduced or used to manufacture anything shown or referred to hereon without direct written permission from Ameristar Perimeter Security USA Inc to the user. This drawing an /or technical information is the property of Ameristar Perimeter Security USA Inc and is loaned for mutual assistance to be returned when its purpose has been served.

UNLESS OTHERWISE SPECIFIED TOLERANCES

X.X	± .06
X.XX	± .03
X.XXX	± .02
ANGLES	± 0.5°
FRACTIONS	± 1/8
SURFACE FINISH	63

DRAWING COMPLIES WITH ASME Y14.5M - 1994
INCH
MM
THIRD ANGLE PROJECTION

ASSA ABLOY
Ameristar Perimeter Security USA Inc
Tulsa

EXODUS GATE

HEAT TREATMENT	DATE CREATED	DRAWN BY	DESIGNED BY
	7/20/2017	nathan	nathan

SURFACE/FINISH	DOCUMENT ID	SCALE	SIZE
		1:18	B

CONFIGURATION Default
LEGACY ID
SHEET 1 OF 3

HARDWARE OPTIONS:

SET 1:
DETEX V40 EXIT DEVICE
SECURITECH ELECTRIFIED TRIM HANDLE
NORTON 7500 PARALLEL ARM CLOSER

SET 2 :
DETEX V40 EXIT DEVICE
DETEX NARROW STYLE TRIM HANDLE
NORTON 7500 PARALLEL ARM CLOSER

SET 3:
DETEX V40 EXIT DEVICE
ROCKWOOD VRT16 PULL HANDLE
NORTON 7500 PARALLEL ARM CLOSER
FOR DETEX A40 EXIT DEVICE
ADD "A", EXAMPLE: 3A
FOR ELECTRIC LATCH RETRACTION
ADD "EL", EXAMPLE: 3EL

SET 4:
VON DUPRIN 99 SERIES EXIT DEVICE
ROCKWOOD VRT16 PULL HANDLE
LCN 4040XPSRI PARALLEL ARM CLOSER
FOR CALIFORNIA BUILDING CODES (CBC)
ADD "C", EXAMPLE: 4C
FOR QUIET ELECTRIC RETRACTION
ADD "EL", EXAMPLE: 4EL, 4CEL

SET 5:
VON DUPRIN 99 SERIES EXIT DEVICE
VON DUPRIN 996 TRIM HANDLE
LCN 4040XPSRI PARALLEL ARM CLOSER
FOR CALIFORNIA BUILDING CODES (CBC)
ADD "C", EXAMPLE: 5C

SET 6:
VON DUPRIN 99 SERIES EXIT DEVICE
VON DUPRIN E996L ELECTRIFIED TRIM HANDLE
LCN 4040XPSRI PARALLEL ARM CLOSER
FOR CALIFORNIA BUILDING CODES (CBC)
ADD "C", EXAMPLE: 6C
FOR MICRO SWITCH, ADD "RX", EXAMPLE "6RX"

SET 7:
DETEX V40 EXIT DEVICE
SIMPLEX DIGITAL LOCK WITH TRIM HANDLE
NORTON 7500 PARALLEL ARM CLOSER

SET 7V:
VON DUPRIN 99 SERIES EXIT DEVICE
SIMPLEX DIGITAL LOCK WITH TRIM HANDLE
LCN 4040XPSRI PARALLEL ARM CLOSER

SET 8:
SARGENT 8200 MORTISE LOCK
NORTON 7500 PARALLEL ARM CLOSER
FOR ELECTRIFIED MORTISE, ADD "E", EXAMPLE "8E"
FOR ELECTRIFIED MORTISE ANTI-LIGATURE
ADD "EAL", EXAMPLE "8EAL"
DOES NOT MEET IBC PANIC EGRESS REQUIREMENT


SET 9 :
DETEX V40 EXIT DEVICE WITH ALARM
DETEX NARROW STYLE TRIM HANDLE
NORTON 7500 PARALLEL ARM CLOSER

SET 10 :
DETEX V40 EXIT DEVICE WITH ALARM
SECURITECH ELECTRIFIED TRIM HANDLE
NORTON 7500 PARALLEL ARM CLOSER


SET 11 :
DETEX V40 EXIT DEVICE WITH ALARM
ROCKWOOD VRT16 PULL HANDLE
NORTON 7500 PARALLEL ARM CLOSER

SET 12 :
DETEX A40 (3 AMP REQUEST TO EXIT SWITCH) EXIT DEVICE
SECURITECH TRIM HANDLE
NORTON 7500 PARALLEL ARM CLOSER


DETEX V40 SERIES EXIT DEVICE

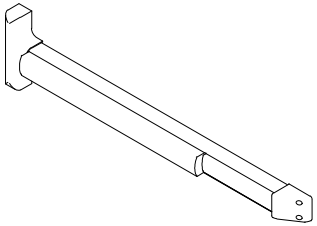


DETEX V40 SERIES
EXIT DEVICE WITH ALARM

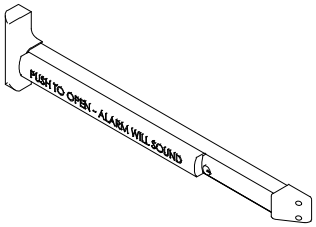


DETEX A40 (3 AMP REQUEST TO EXIT SWITCH)
EXIT DEVICE

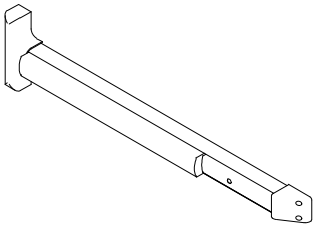


VON DUPRIN 99 SERIES EXIT DEVICE

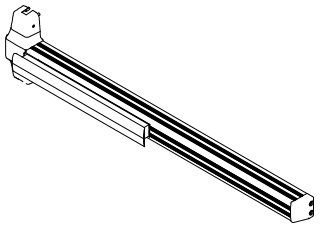


SECURITECH
TRIM HANDLE

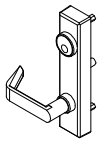


DETEX
TRIM HANDLE

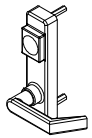


ROCKWOOD
PULL HANDLE

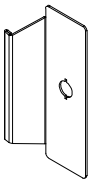


VON DUPRIN 996/ E996L
TRIM HANDLE

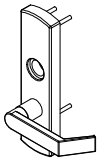


SIMPLEX
PULL HANDLE

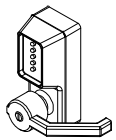


SARGENT 8200
MORTISE LOCK

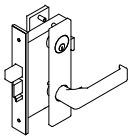


SARGENT 8200 MORTISE
LOCK W/ ANTI-LIGATURE

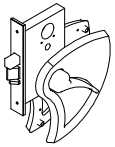



NORTON 7500 PARALLEL ARM
CLOSER

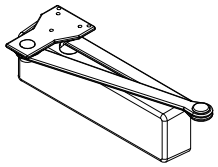

LCN 4040XPSRI PARALLEL ARM
CLOSER

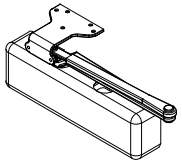

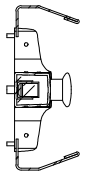

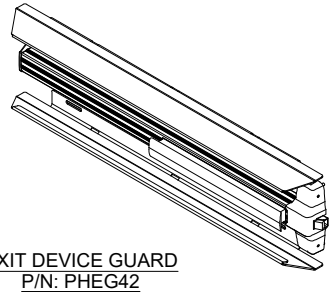

EXIT DEVICE GUARD
P/N: PHEG42

NOTICE TO PERSONS RECEIVING THIS DRAWING AND/OR TECHNICAL INFORMATION
Ameristar Perimeter Security USA Inc claims proprietary rights to the material disclosed hereon. This drawing and/or technical information is issued inconfidence for engineering information only and may not be reproduced or used to manufacture anything shown or referred to hereon without direct written permission from Ameristar Perimeter Security USA Inc to the user. This drawing an /or technical information is the property of Ameristar Perimeter Security USA Inc and is loaned for mutual assistance to be returned when its purpose has been served.

UNLESS OTHERWISE SPECIFIED TOLERANCES
X.X ± .06
X.XX ± .03
X.XXX ± .02
ANGLES ± 0.5°
FRACTIONS ± 1/8
SURFACE FINISH 63

DRAWING COMPLIES WITH ASME Y14.5M - 1994
INCH
MM
THIRD ANGLE PROJECTION

ASSA ABLOY
Ameristar Perimeter Security USA Inc
Tulsa


HEAT TREATMENT
SURFACE/FINISH

EXODUS GATE


DATE CREATED 07/20/2017
DRAWN BY nathan
DESIGNED BY nathan
DOCUMENT ID
SCALE 1:12
SIZE B

CONFIGURATION Default
LEGACY ID


INFILL OPTIONS:

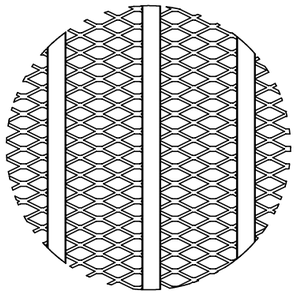


1" PICKET W/
3/4" #9 FLAT EXPANDED METAL

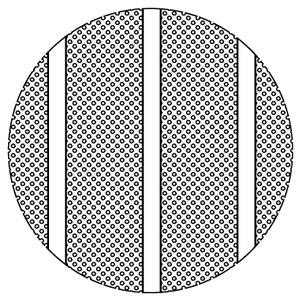


1" PICKET W/
3/16" RND X 1/2" 18 GA PERF

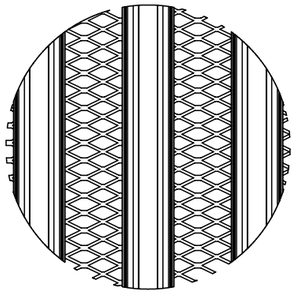


PALE W/
3/4" #9 FLAT EXPANDED METAL

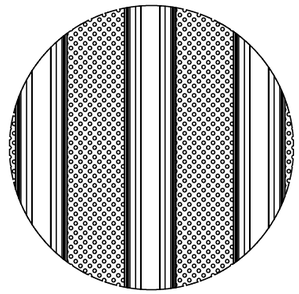


PALE W/
3/16" RND X 1/2" 18 GA PERF

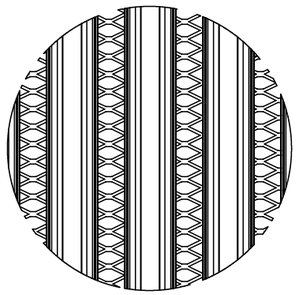


ANTI-CLIMB PALE W/
3/4" #9 FLAT EXPANDED METAL

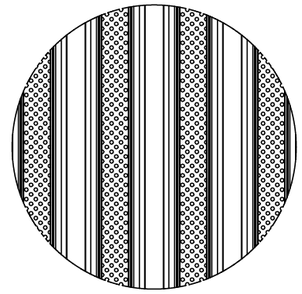


ANTI-CLIMB PALE W/
3/16" RND X 1/2" 18 GA PERF

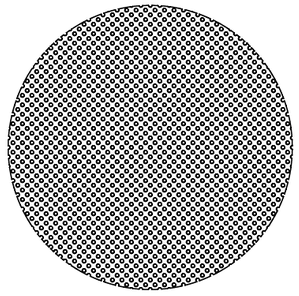


3/16" RND X 1/2" 18 GA PERF

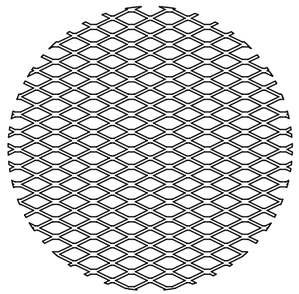


X-SPAN®
.75" x #9F

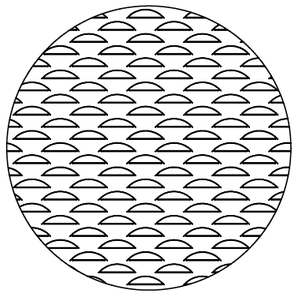


X-SCREEN®
1.5" x #14

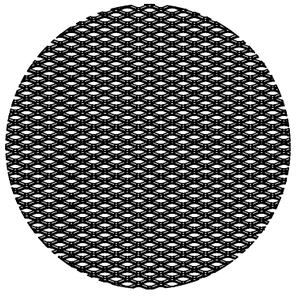

X-SPAN® MODIFIED
.5" x #13R (.188 STRAND)

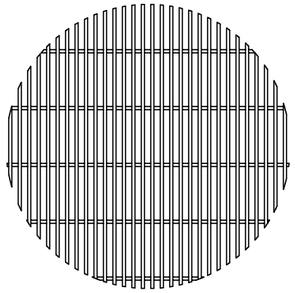

WIREWORKS®
.5" x 3" x 8ga & 6ga

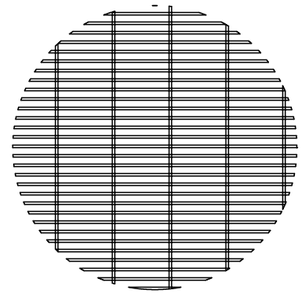

WIREWORKS ANTI-CLIMB®
3" X .5" x 10.5ga

NOTICE TO PERSONS RECEIVING THIS DRAWING AND/OR TECHNICAL INFORMATION
Ameristar Perimeter Security USA Inc claims proprietry rights to the material disclosed hereon. This drawing and/or technical information is issued inconfidence for engineering information only and may not be reproduced or used to manufacture anything shown or referred to hereon without direct written permission from Ameristar Perimeter Security USA Inc to the user. This drawing an /or technical information is the property of Ameristar Perimeter Security USA Inc and is loaned for mutual assistance to be returned when its purpose has been served.

UNLESS OTHERWISE SPECIFIED TOLERANCES

X.X	± .06
X.XX	± .03
X.XXX	± .02
ANGLES	± 0.5°
FRACTIONS	± 1/8
SURFACE FINISH	63

DRAWING COMPLIES WITH ASME Y14.5M - 1994

INCH / MM

THIRD ANGLE PROJECTION

ASSA ABLOY
Ameristar Perimeter Security USA Inc
Tulsa

MATERIAL

HEAT TREATMENT

SURFACE/FINISH

MASS	VOLUME	SURFACE AREA
lb		in²

EXODUS GATE

DATE CREATED	DRAWN BY	DESIGNED BY
7/20/2017	nathan	nathan

DOCUMENT ID

SCALE 1:25 | SIZE B

DRAWING NUMBER (ALT ID)

CONFIGURATION Default

LEGACY ID