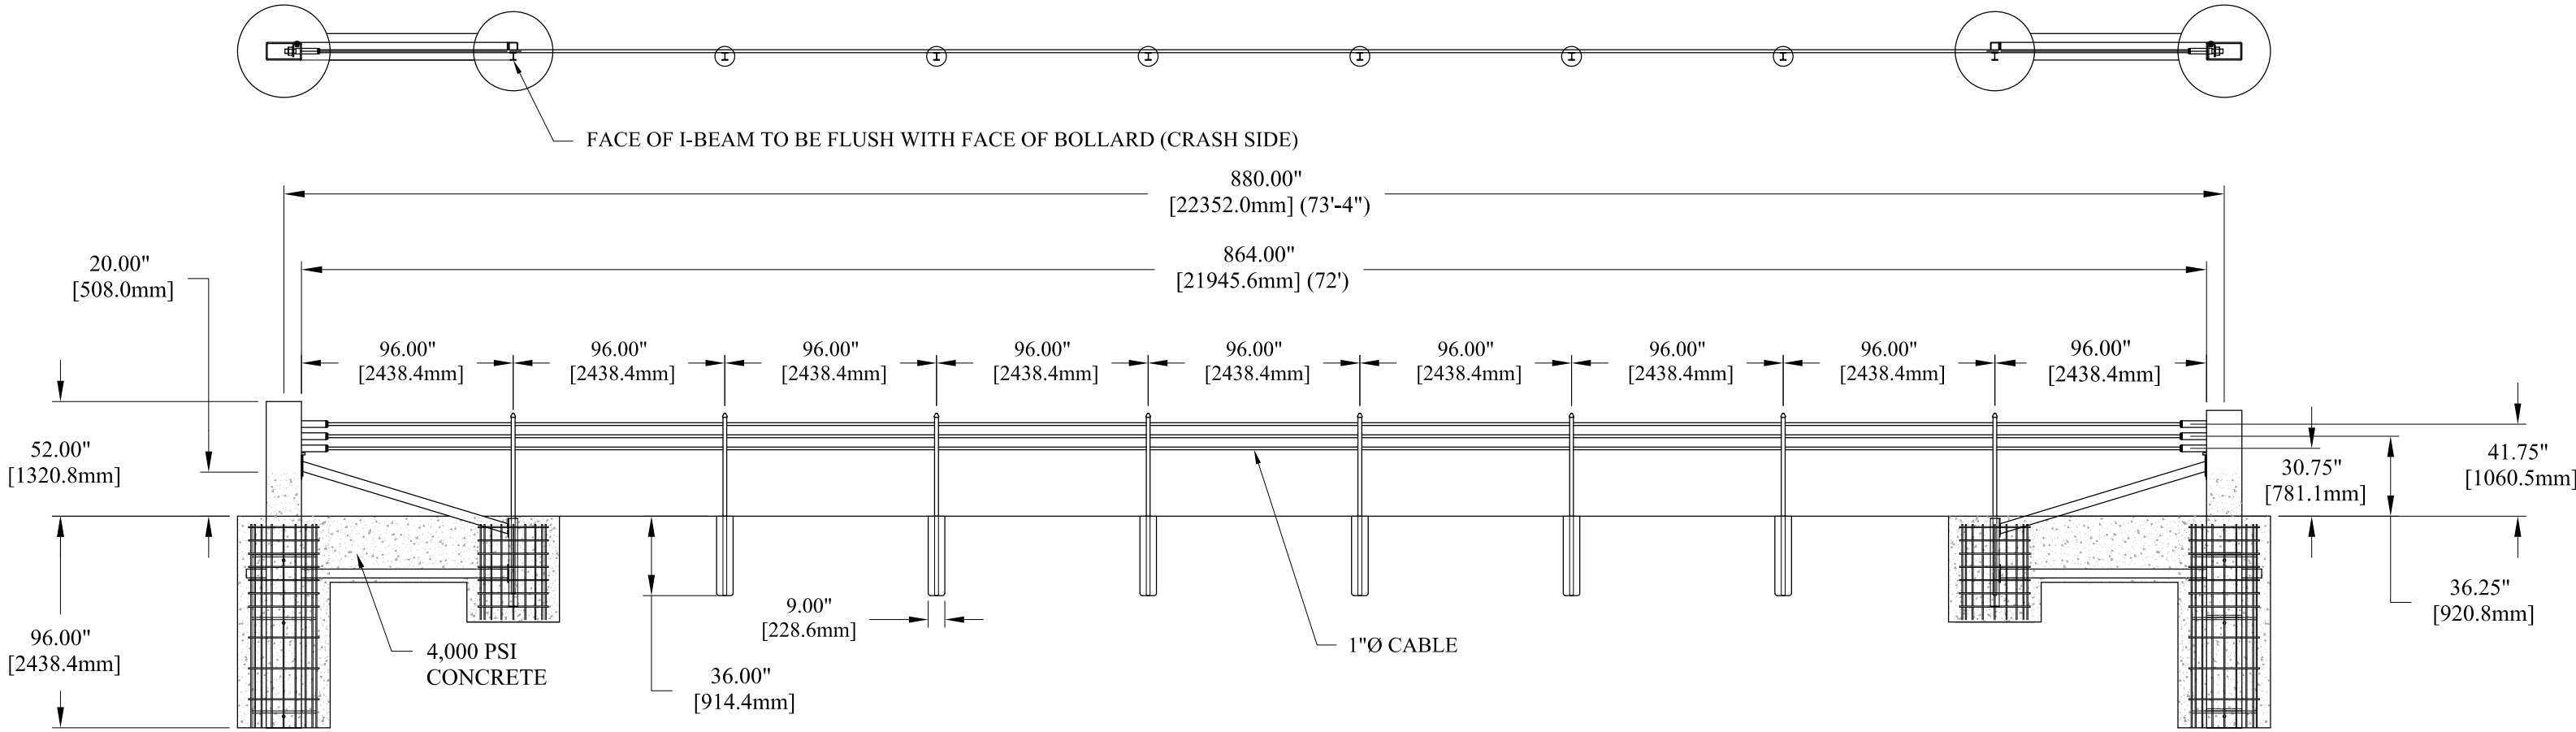

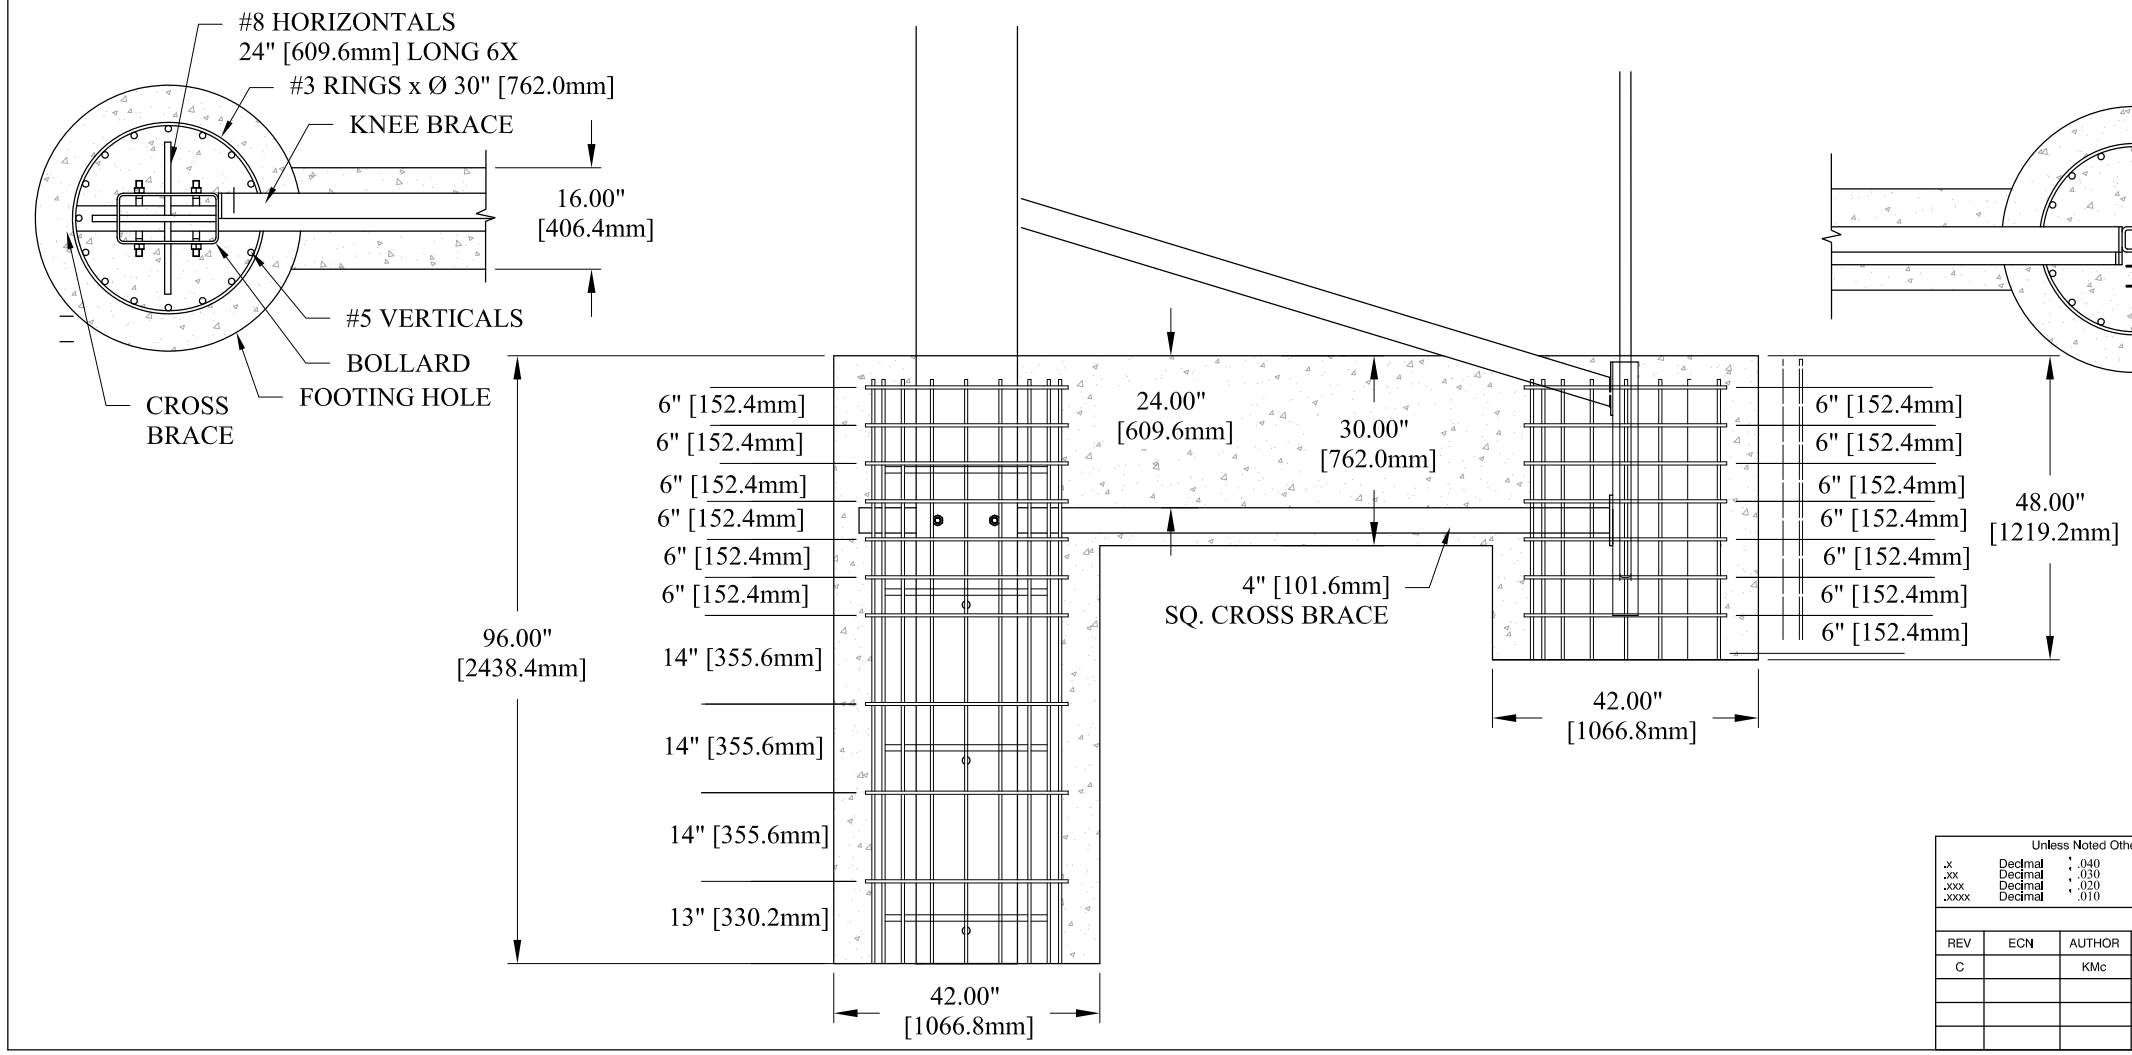

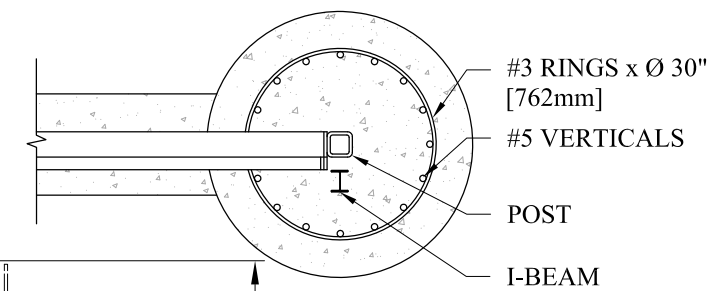

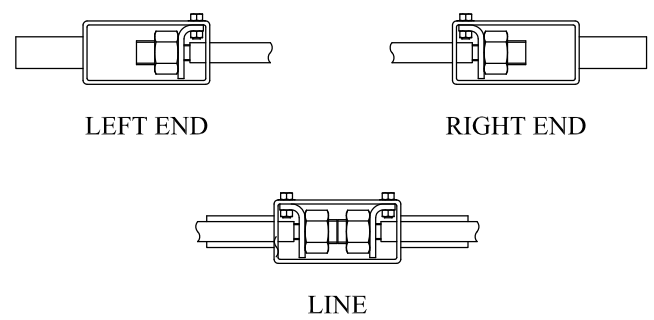

Unless Noted Otherwise			PROPRIETARY INFORMATION	AMERISTAR®	1555 N. Mingo Tulsa, OK 74116 1-888-333-3422 www.ameristarfence.com
.x Decimal ± .040 .xx Decimal ± .030 .xxx Decimal ± .020 .xxxx Decimal ± .010	DO NOT SCALE OFF DRAWING Angular ± 0.5°		This drawing is the proprietary property of AMERISTAR, Tulsa, OK and must not be duplicated or used in whole or in part for the making of drawings, prints or parts to the detriment of, or harm to, the owner. In accepting this drawing, the recipient agrees to keep the information contained confidential.	TITLE: STALWART-M30 P1 POST AND RAIL	
REVISION HISTORY				DATE: 05/04/2015	SHEET: 1 of 1
REV	ECN	AUTHOR	DATE	DESCRIPTION	DRN BY: KMc	REV: C
C		KMc	05/04/2015	ADDED MM, PUT ON NEW PAGE LAYOUT	DRAWING NO: SPR-M301SS	